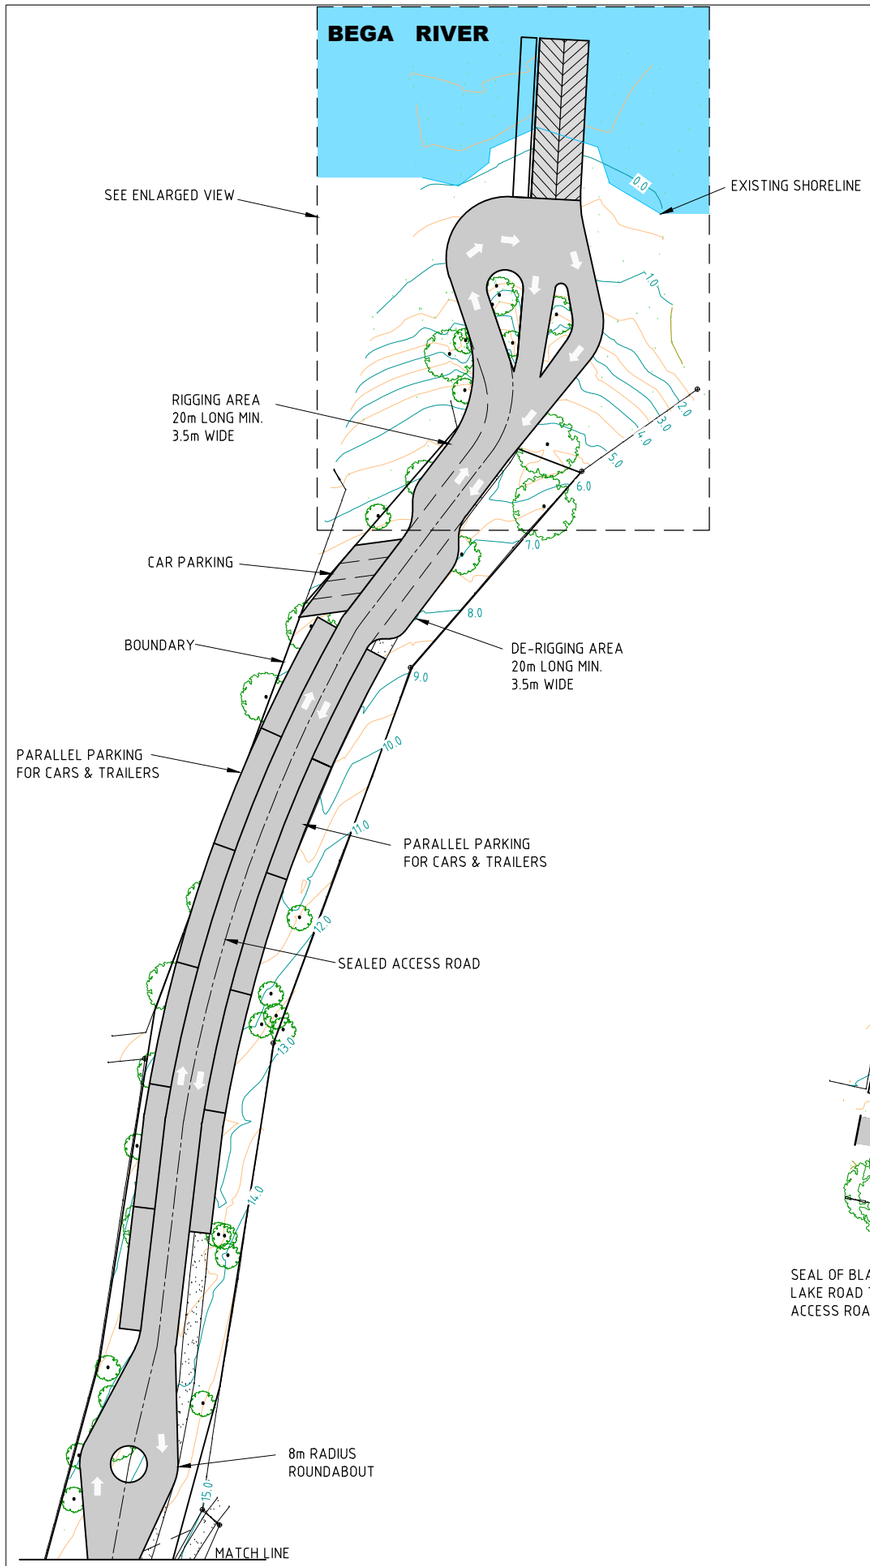

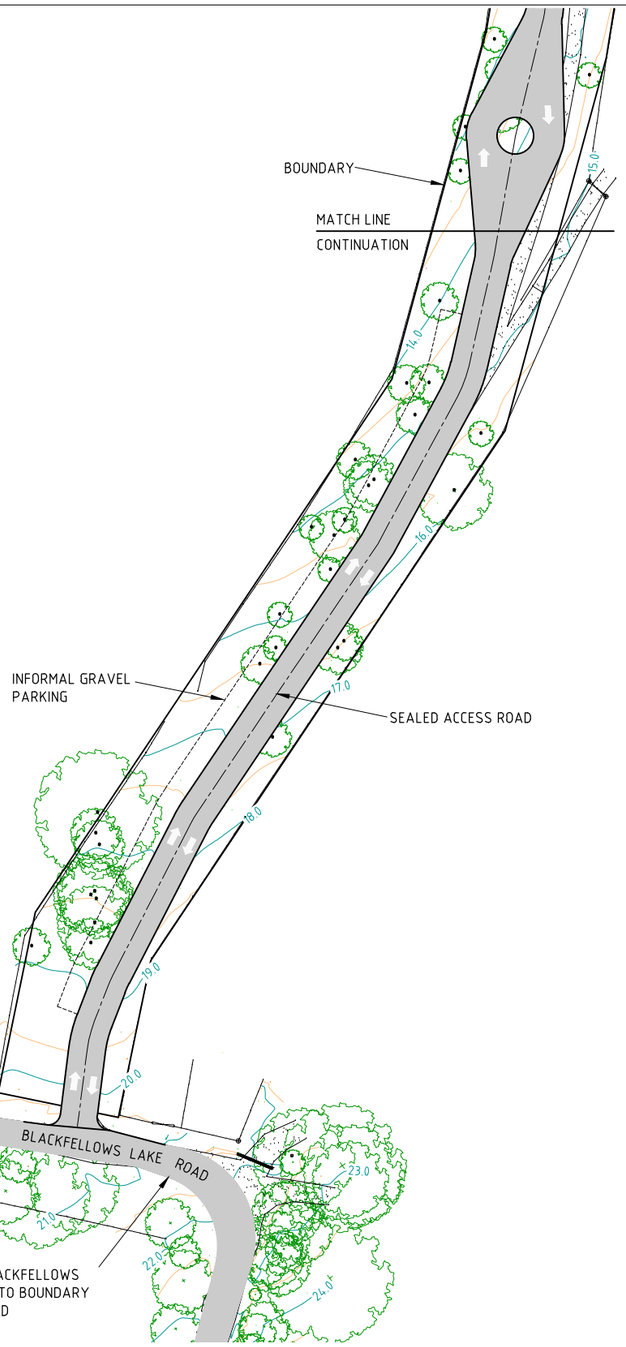

BLACKFELLOWS LAKE ROAD BOAT RAMP

10 0 10 20 30 40 50m
1:500 (A1) 1:1000 (A3)

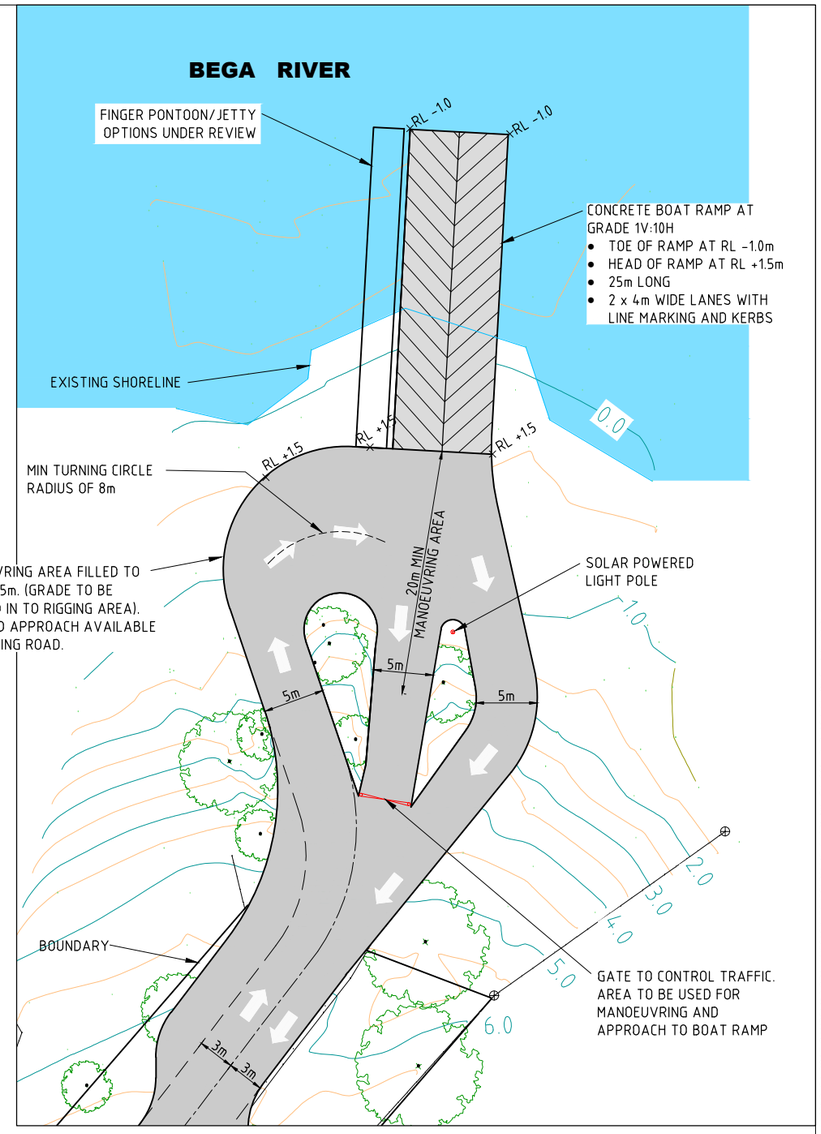

ENLARGED VIEW - BOAT RAMP

5 0 5 10 15 20 25m
1:250 (A1) 1:500 (A3)

NOTES:

1. ALL DIMENSIONS ARE IN METRES UNLESS NOTED OTHERWISE.
2. THREE CAR PARKING SPACES AT 45°
3. ONE DISABLED CAR PARKING SPACE AT 45°
4. 11 CAR & TRAILER PARKING SPACES PARALLEL,20m LONG, 3.5mWIDE
5. LEVELS TO AHD

Advisian
WorleyParsons Group

OneWay
to zero harm

ISSUE	DATE	ISSUE DESCRIPTION	DRAWN
C	31.05.19	RE-ISSUED FOR INFORMATION	KM
B	27.03.19	ISSUED FOR INFORMATION	BW
A	21.03.19	ISSUED FOR INFORMATION	BW

FOR INFORMATION ONLY

NORTH

bega valley shire council

BEGA VALLEY SHIRE COUNCIL
BLACKFELLOWS LAKE RD BOAT RAMP
PROPOSED CONCEPT

301015-04031-MA-DSK-0001_C

PLOT DATE & TIME: 31/5/2019 4:55:06 PM USER NAME: kannan.manickam LOCATION: P:\JOBS CURRENT\301015-04031 BEGA BOAT RAMPS\110 DRAWINGS\SKETCHES\301015-04031-MA-SK-001_B BLACKFELLOWS LAKE RD.DWG
SAVE DATE & TIME: 31/5/2019 4:49:11 PM CTB FILE: Worley-Full.ctb Plotter:None