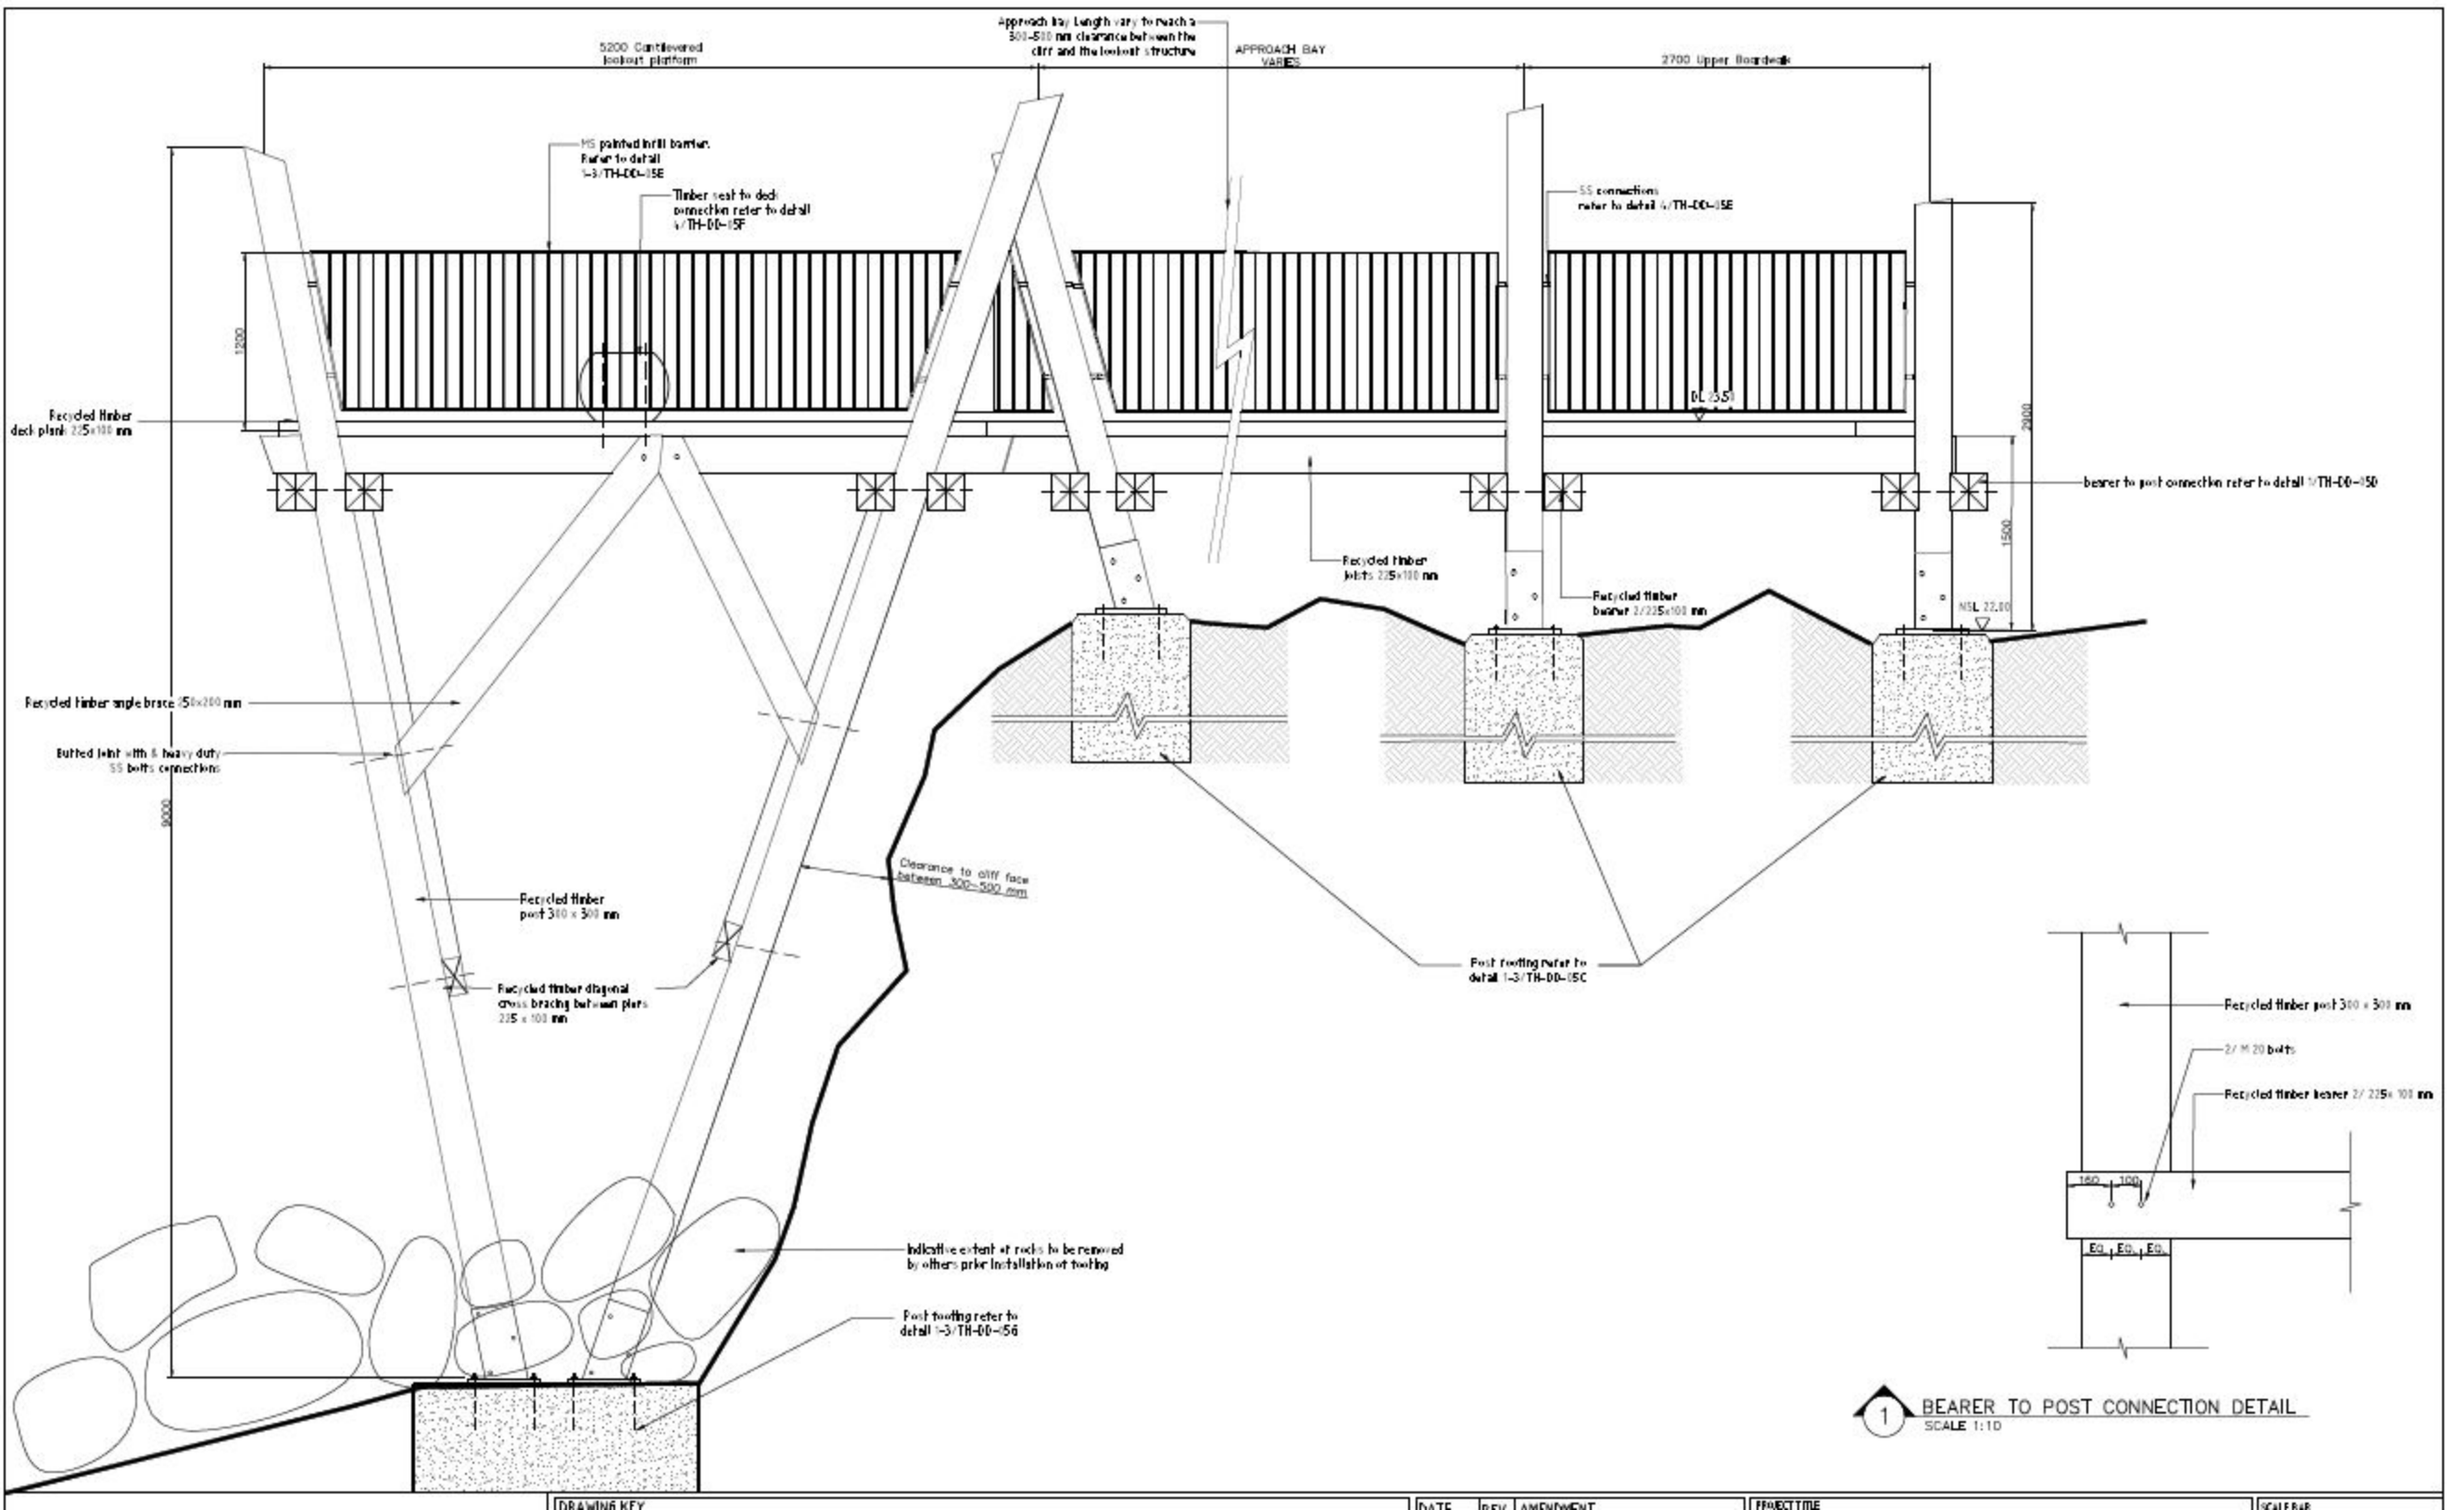


1 BEARER TO POST CONNECTION DETAIL
SCALE 1:10

DRAWING KEY	DATE	REV	AMENDMENT	PROJECT TITLE	SCALE BAR